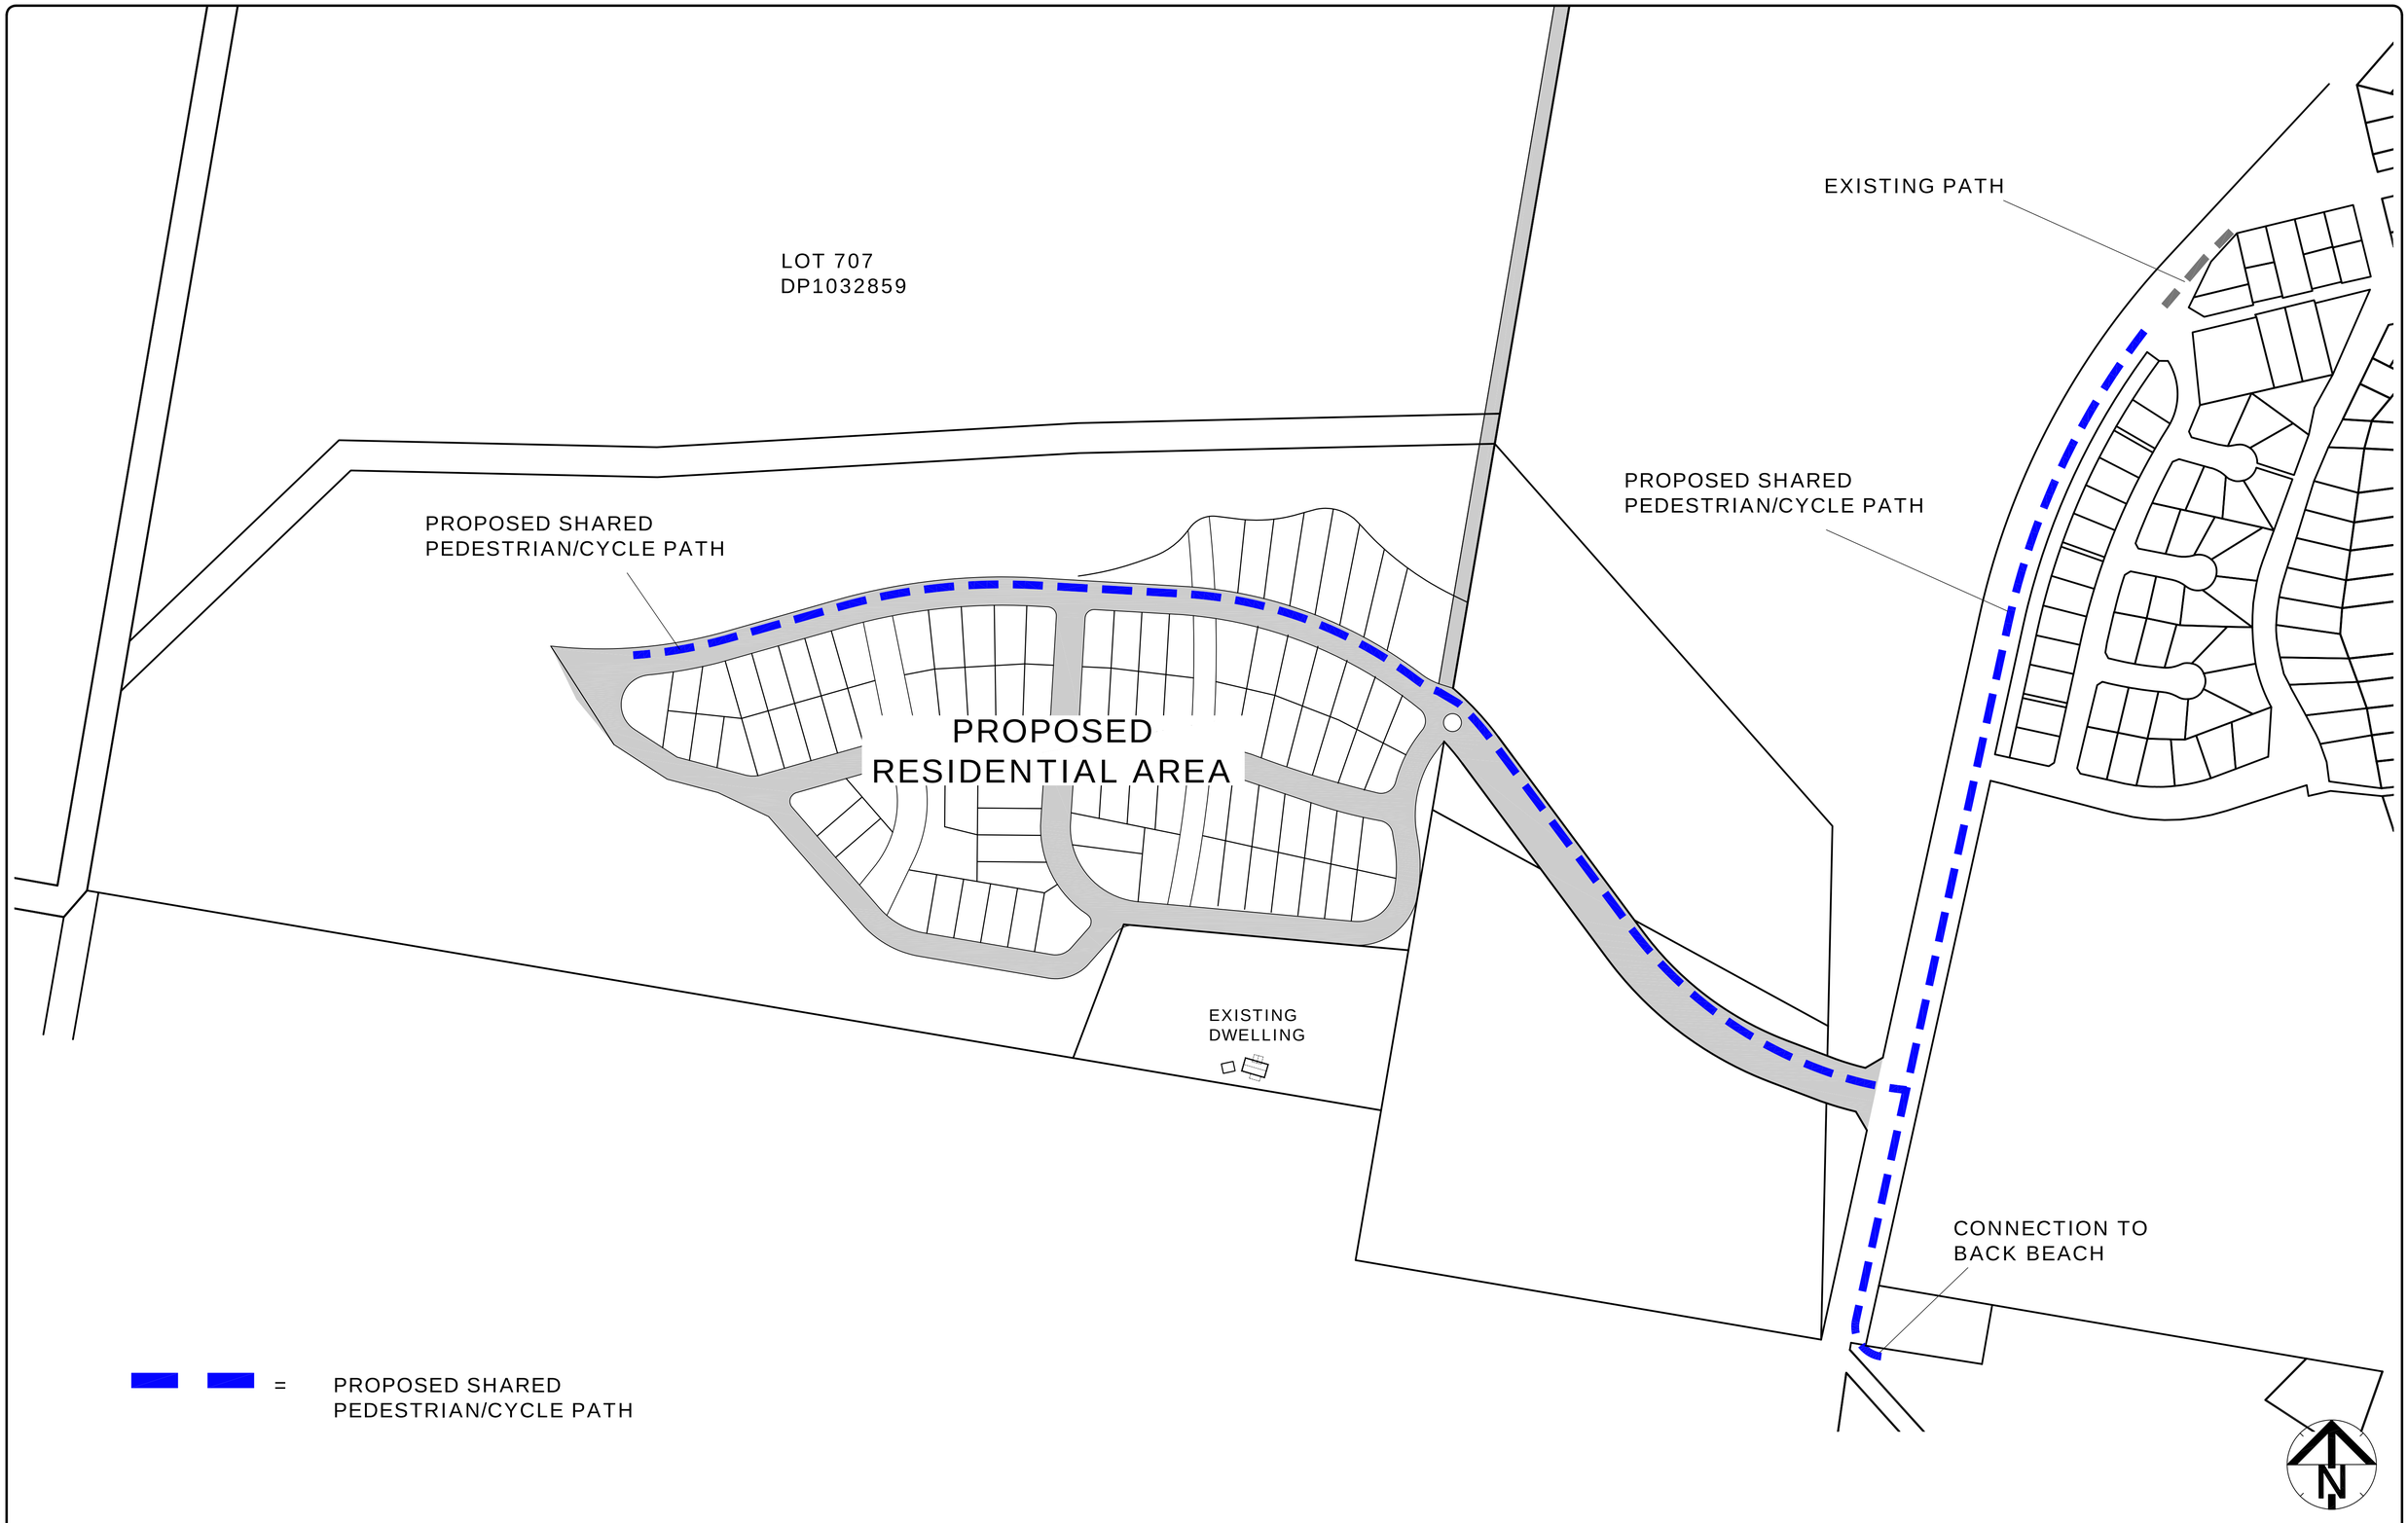

REV NO	REVISION DESCRIPTION	APPROV DATE
1	LOT LAYOUT PLAN	24/10/19

THIS DRAWING IS COPYRIGHT AND THE PROPERTY DENNIS PARTNERS

Notes

THESE DRAWINGS SHALL BE READ IN CONJUNCTION WITH ALL ARCHITECTURAL AND OTHER CONSULTANTS DRAWINGS AND SPECIFICATIONS

DO NOT OBTAIN MEASUREMENTS BY SCALING OFF DRAWINGS, USE ONLY WRITTEN DIMENSIONS AND VERIFY WITH THE ARCHITECTURAL PLANS

ALL WORK IS TO BE COMPLETED IN ACCORDANCE WITH THE RELEVANT AUSTRALIAN STANDARDS

REPORT ANY DISCREPANCIES TO DENNIS PARTNERS BEFORE PROCEEDING

THESE DRAWINGS SHALL NOT BE USED FOR CONSTRUCTION PURPOSES UNLESS ENDORSED "FOR CONSTRUCTION" IN THE AMENDMENT SCHEDULE

project: PROPOSED REZONING
AT LOT 707 DP1032859 AND
LOTS 703&704 DP749885, BAKER DRIVE
CRESCENT HEAD NSW 2440

client: PIWILA P/L, PHILLIPS & NOTT, SAMBENLIN P/L,
JK PHILLIPS & CRESCENT HEAD SANDS P/L

title: PROPOSED SHARED PEDESTRIAN
/CYCLE PATH PLAN

dennis partners
civil | structural | planning
73 Belgrave Street, Kempsey
PO Box 3737, West Kempsey NSW 2440
p. 02 6563 1611
f. 02 6563 1799
m. 0427 631 611
w. www.dennispartners.com.au
e. admin@dennispartners.com.au
ABN 62 101 949 937

scale	drawn	checked	approved	revision no.
1:2000	TJW			01

sheet size	datum	origin of levels
A1	AHD	PM 30527, RL4.055

project no.	drawings in set	sheet no.
2218–DP	[02]	02